17 Bergen Walk, Corby, NN18 9DP

STUART CHARLES
ESTATE AGENTS

£215,000

Stuart Charles are delighted to offer for sale with NO CHAIN this three bedroom semi detached bungalow located in Danesholmes area of Corby. Situated in a quiet cul de sac and presented in good order an early viewing is recommended to avoid missing out on this home. The accommodations comprises of an entrance hall, bedroom three/dining room, galley kitchen, lounge diner, two further bedrooms, and a three piece shower room. Outside to the front is a large laid lawn with hedge surround. To the rear is a patio area that leads to a laid lawn, it is enclosed by timber fencing and features raised flower beds. There is a courtesy door to the garage from the garden, the garage has a block paved driveway for one car. Call now to view!!.

- NO CHAIN
- LARGE LOUNGE DINER
- THREE BEDROOMS
- NEW CARPETS IN THE LOUNGE
- GARAGE AND DRIVEWAY
- CUL-DE-SAC LOCATION
- SHOWER ROOM
- CLOSE TO LOCAL PARKS

Entrance Hall

Entered via a double glazed door, radiator, doors to:

Bedroom Three/ Dining Room

10'11 x 6'5 (3.33m x 1.96m)
Double glazed window to front elevation, radiator.

Kitchen

11'1 x 6'10 (3.38m x 2.08m)
Fitted to comprise a range of base and eye level unit with a single sink and drainer, space for free standing gas/electric cooker, space for automatic washing machine, space for free standing fridge/freezer, double glazed window to front elevation, pantry cupboard with combi boiler.

Lounge/Diner

18'12 x 14'1 (5.49m x 4.29m)
Double glazed window to front elevation, radiator, tv point, telephone point.

Bedroom One

23'10 x 8'6 (7.26m x 2.59m)

This extended room features double glazed French doors to the rear elevation, radiator, wall mounted electric heater, double glazed window to rear elevation.

Bedroom Two

10'11 x 6'5 (3.33m x 1.96m)

Double glazed window to rear elevation, radiator.

Shower Room

Featuring a three piece suite with a separate shower cubicle, low level pedestal and hand basin, radiator, double glazed window to side elevation.

Outside

Outside to the front is a large laid lawn with hedge surround.

To the rear is a patio area that leads to a laid lawn, it is enclosed by timber fencing and features raised flower beds.

There is a courtesy door to the garage from the garden, the garage has a block paved driveway for one car

Bergen Walk
Narvik Road
20
17
19
18
10

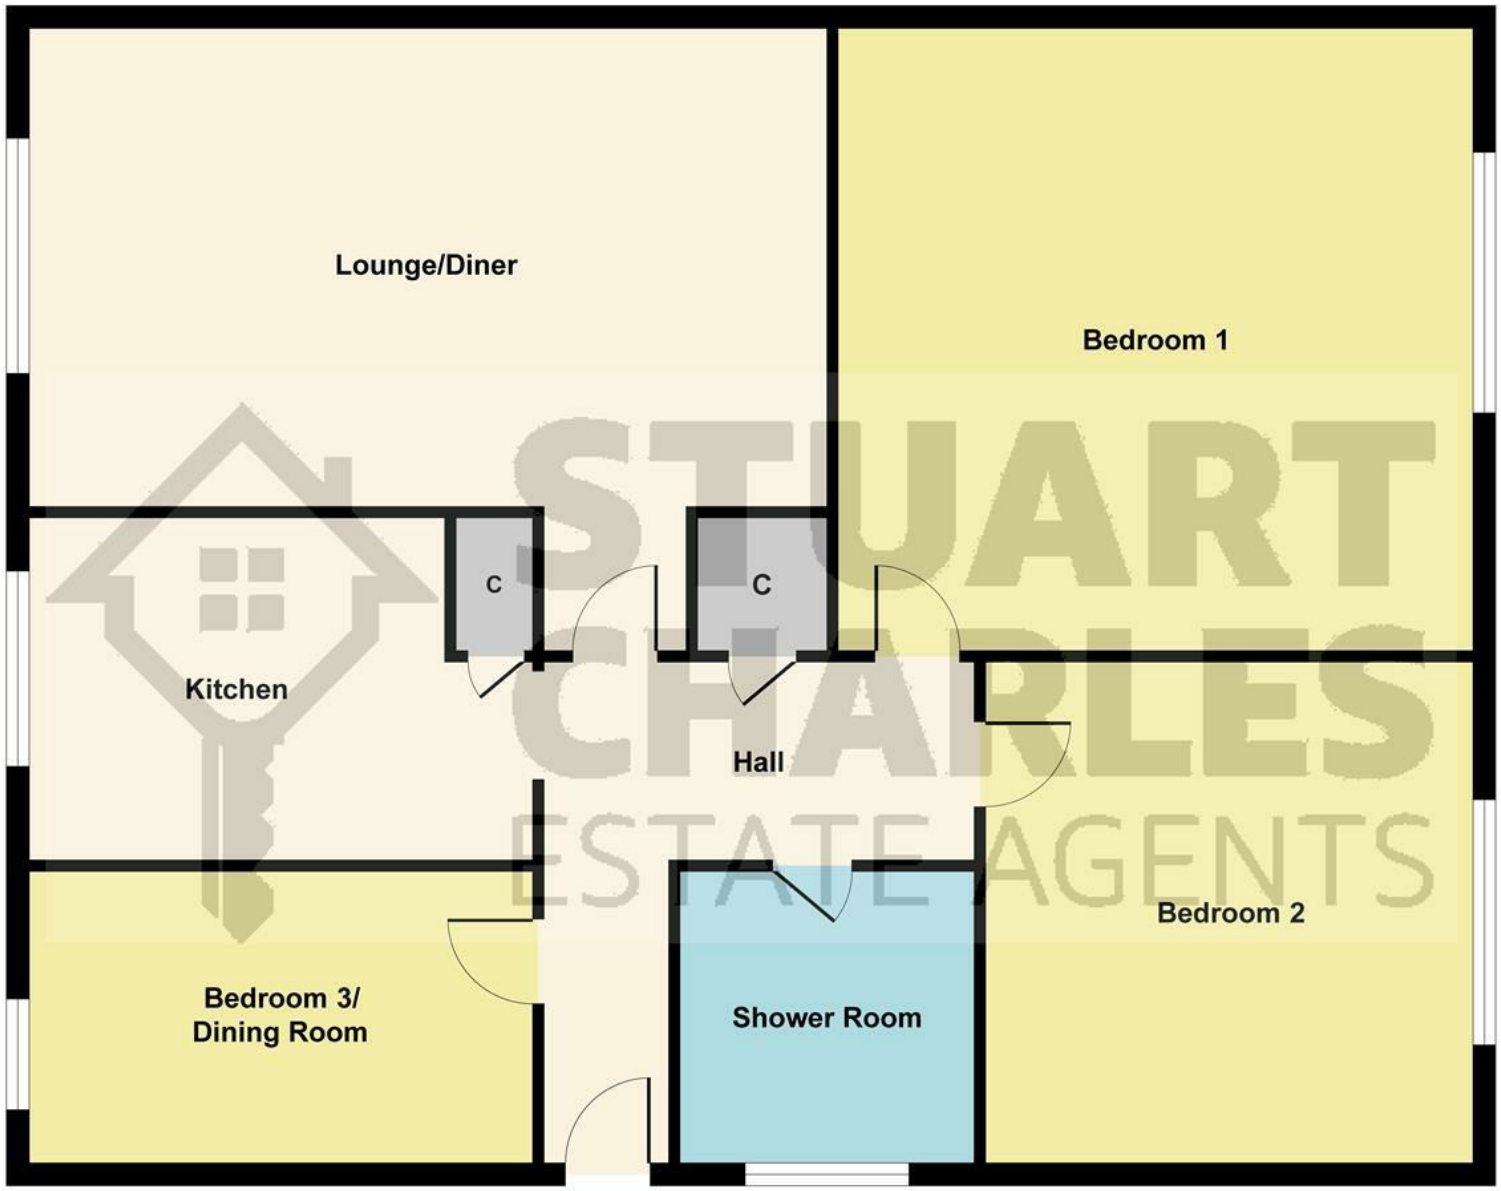

Floor Plan

Illustration for identification purposes only, measurements are approximate, not to scale.

Produced by Elements Property
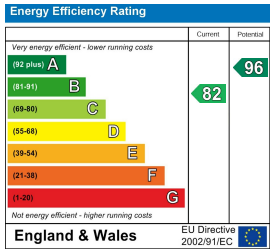
STUART CHARLES
ESTATE AGENTS